


EXISTING GROUND FLOOR PLAN 1:100

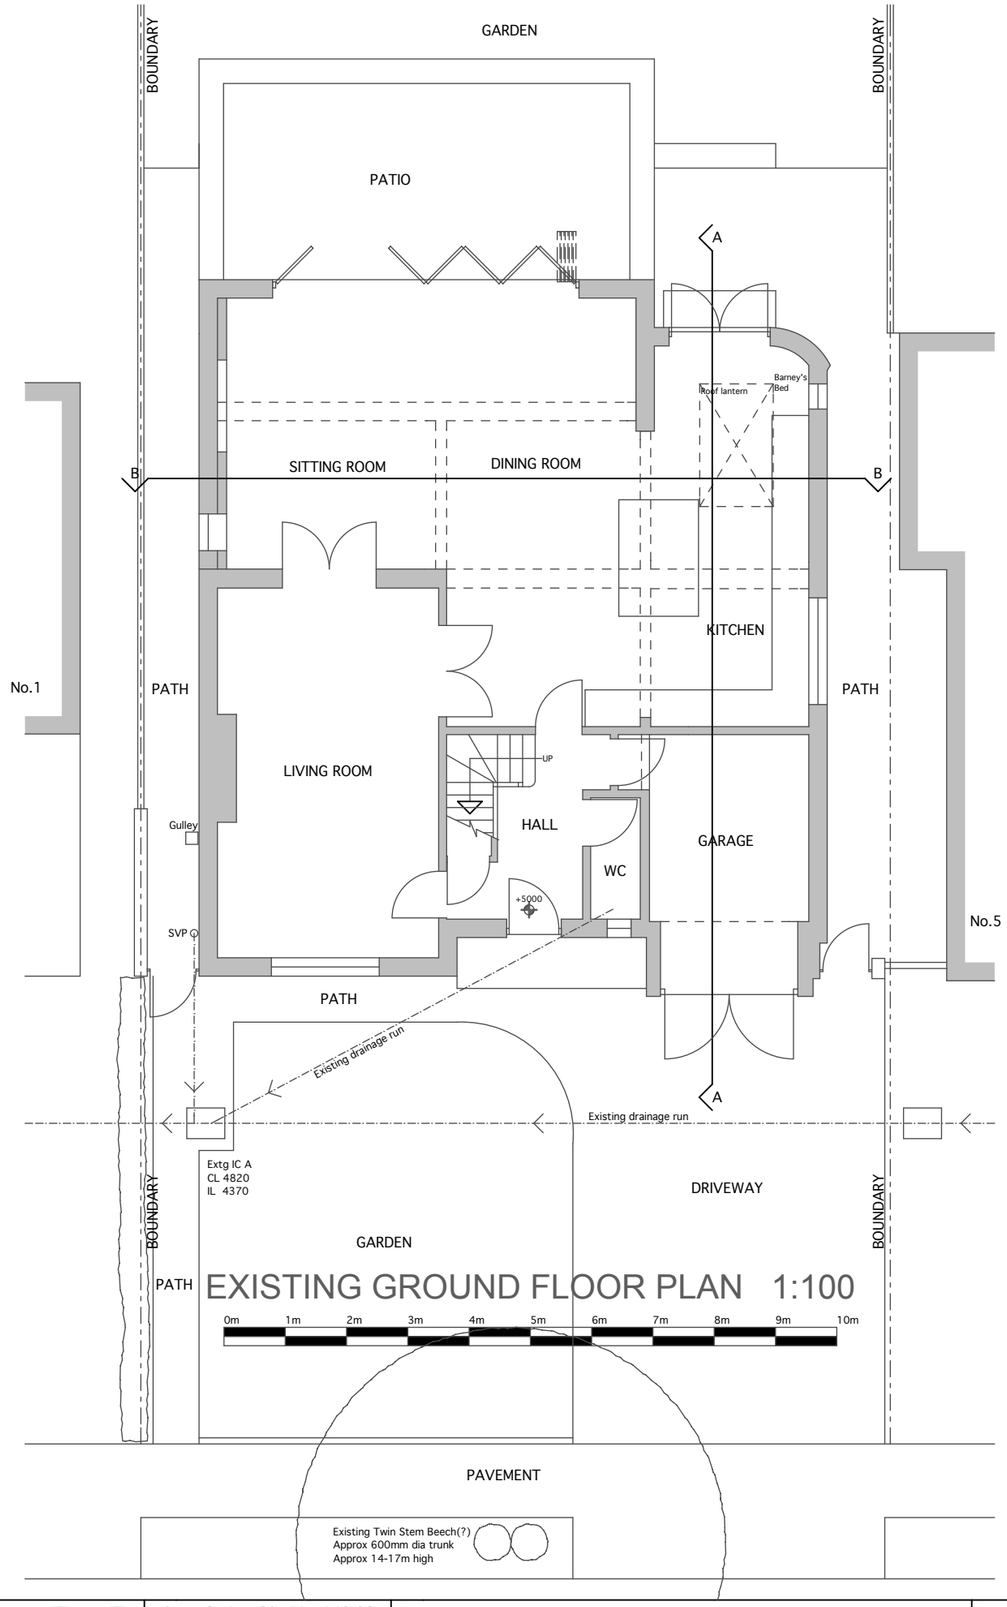


EXISTING FIRST FLOOR PLAN 1:100

0m 1m 2m 3m 4m 5m 6m 7m 8m 9m 10m

NORTH

BACS
Beckett Architectural & Consultancy Services Ltd
Stuart Beckett, BSc (Hons) ICIOB
Architectural Technician
t: 07879 418520
e: beckettarchitectural@hotmail.com
www.beckettarchitectural.co.uk

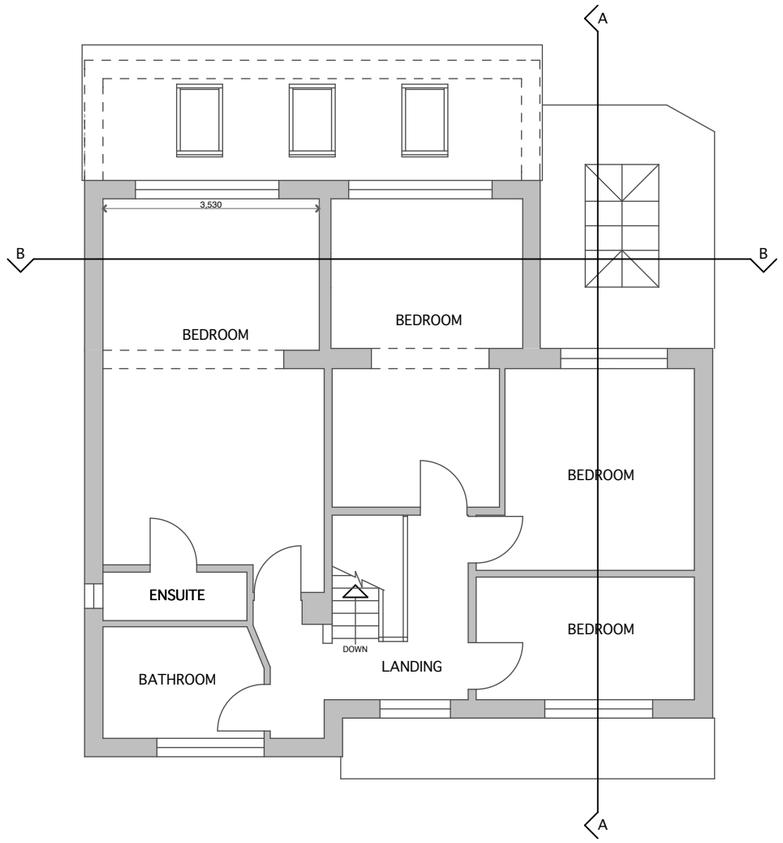Revisions:

Scheme **3 Wickham Drive, Hurstpierpoint, BN6 9AP**

Title **Existing Ground Floor & First Floor Plan**

| | |
|---|---|
| Drawn By | SRB |
| Date | SEPT 2018 |
| Date plotted | 21/09/2018 |
| Scale | 1:100 @ A3 |
| Drawing Number | **1806-002** |