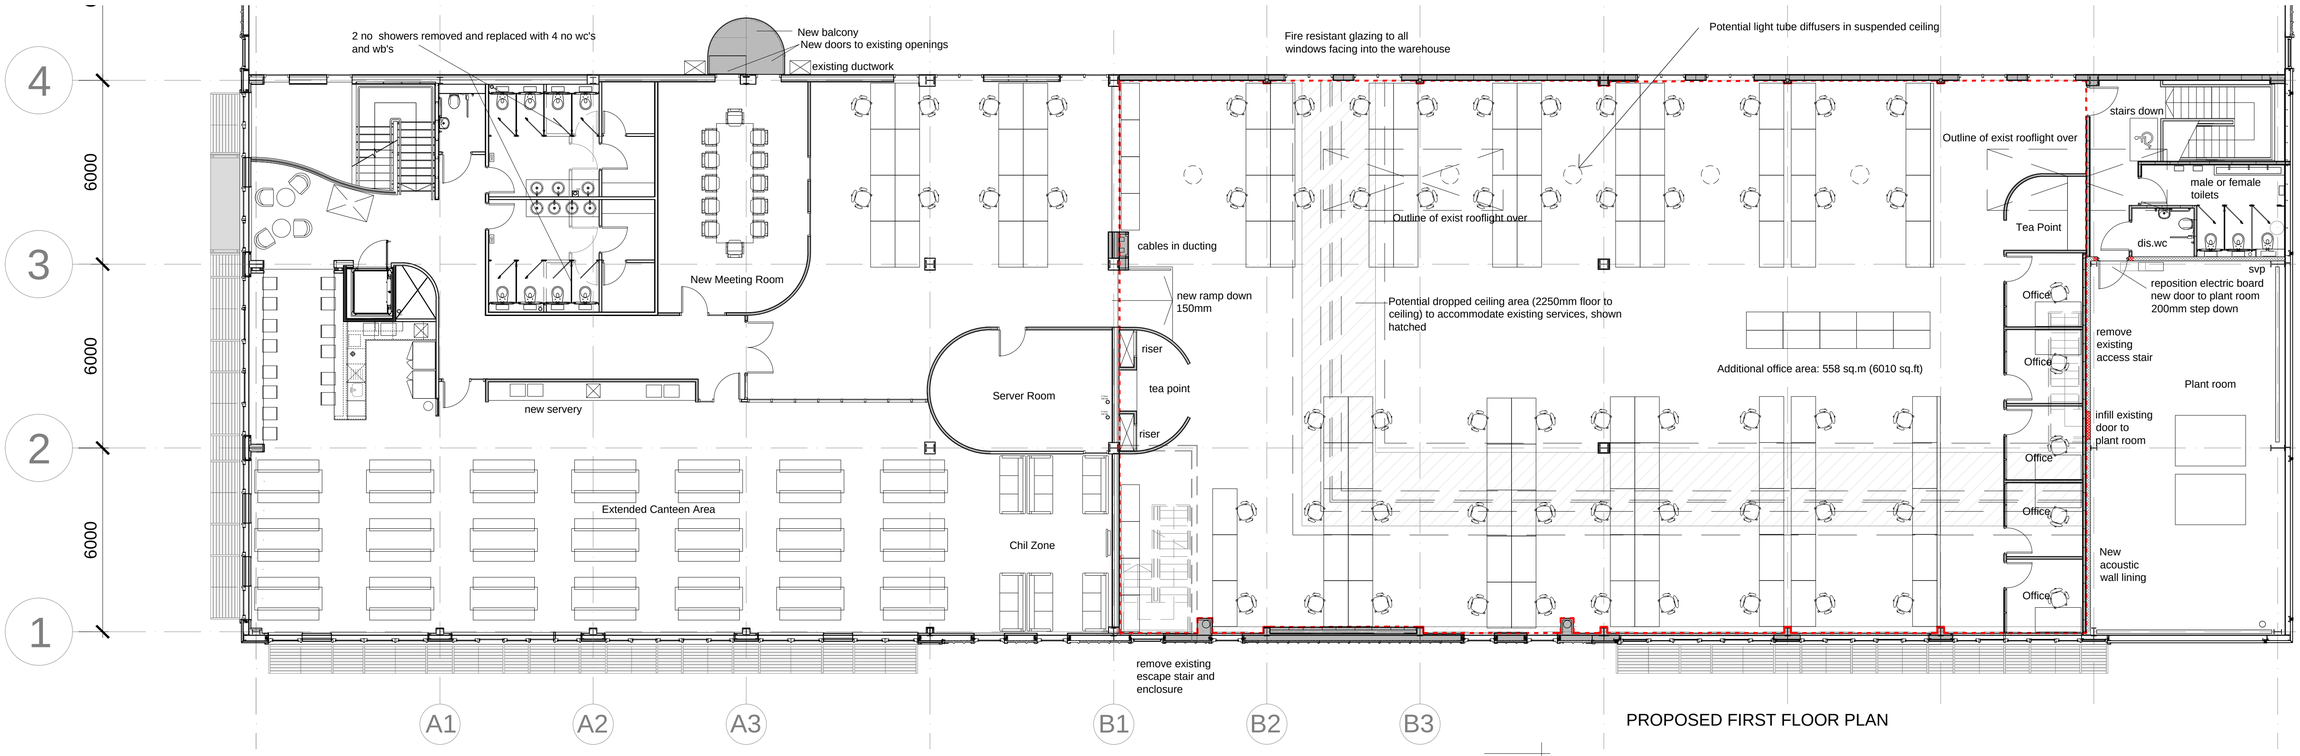

PROPOSED FIRST FLOOR PLAN

B

Scale in Metres
0 1 2 3 4 5 8

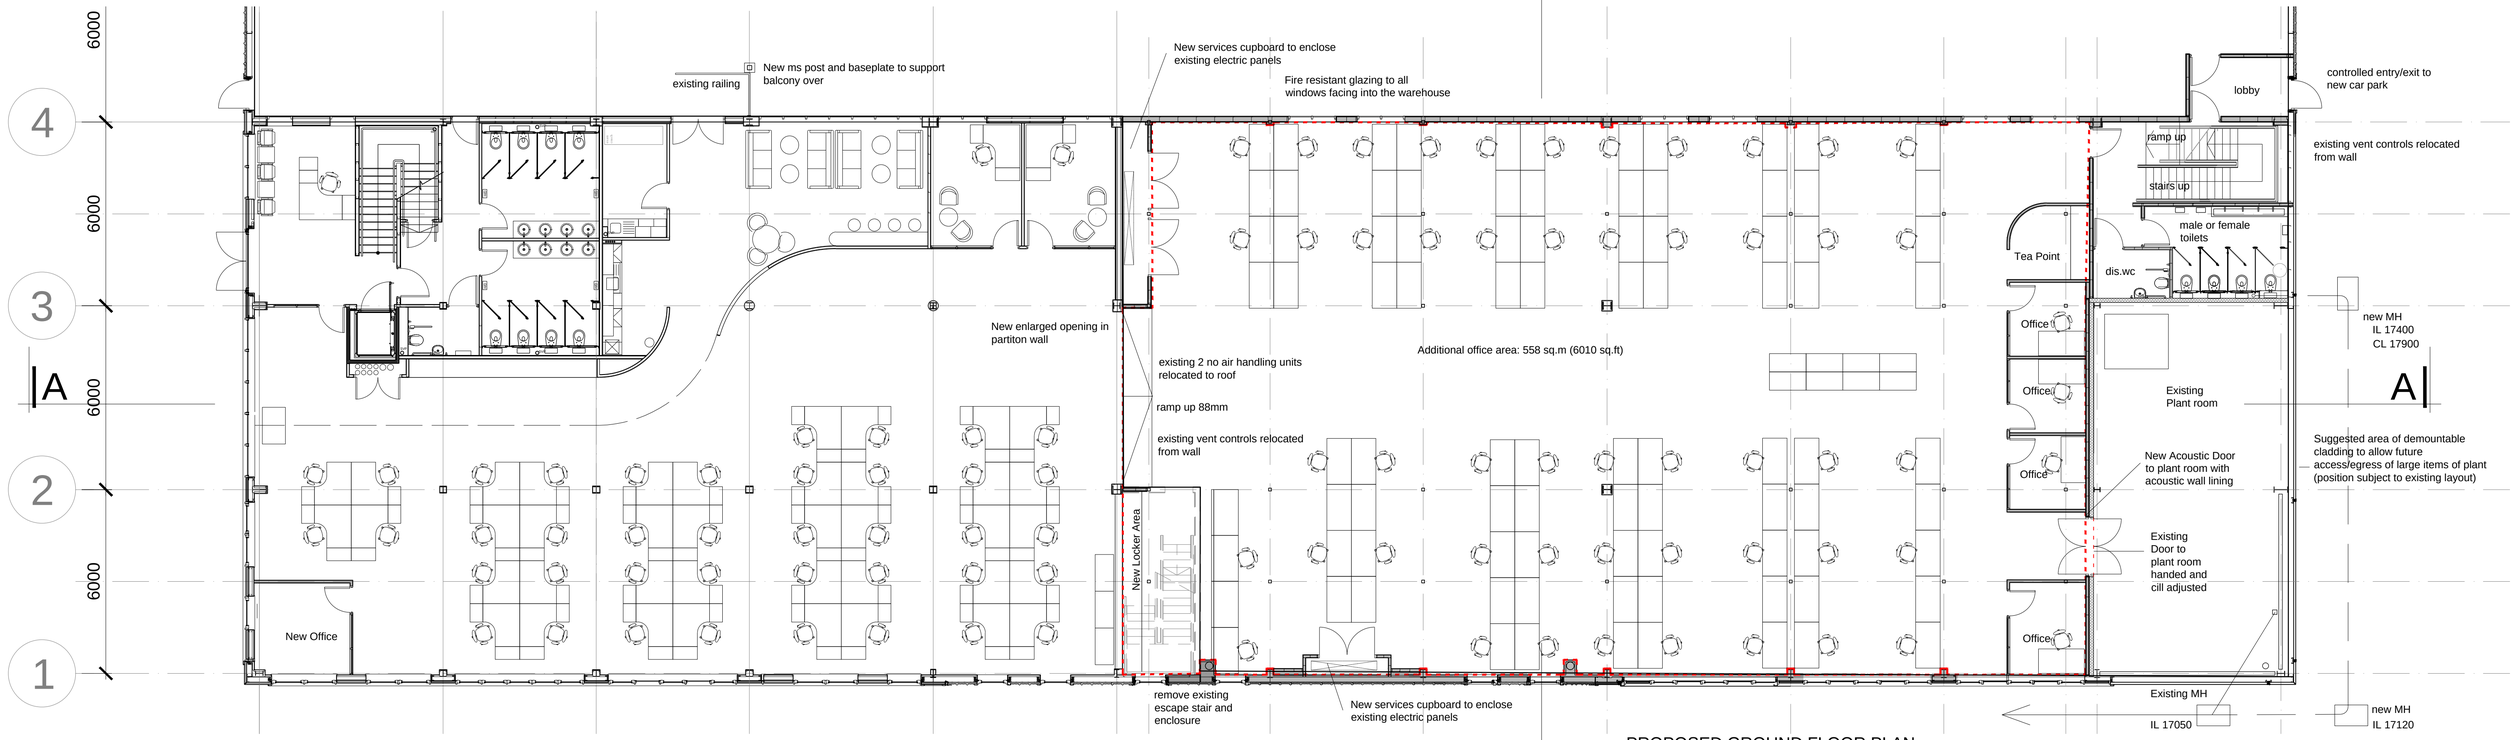

PROPOSED GROUND FLOOR PLAN

CROWTHER ARCHITECTS ASSOCIATES
CROWTHER ASSOCIATES ARCHITECTS LLP
PELHAM HOUSE 25 PELHAM SQUARE BRIGHTON BN1 4ET
T: 01273 695535 www.crowtherassociates.co.uk

DRAWING: Proposed Floor Plans (southern end only)

B

CLIENT: Avtrade Leasing Ltd	JOB NO.: C-1736	DRAWING NO: (08) 02	REV.: C
PROJECT: Proposed internal expansion of offices within existing phase 1 warehouse	SCALE: 1:100 at A1	DATE: 12.12.17	DRAWN:

CROWTHER ASSOCIATES